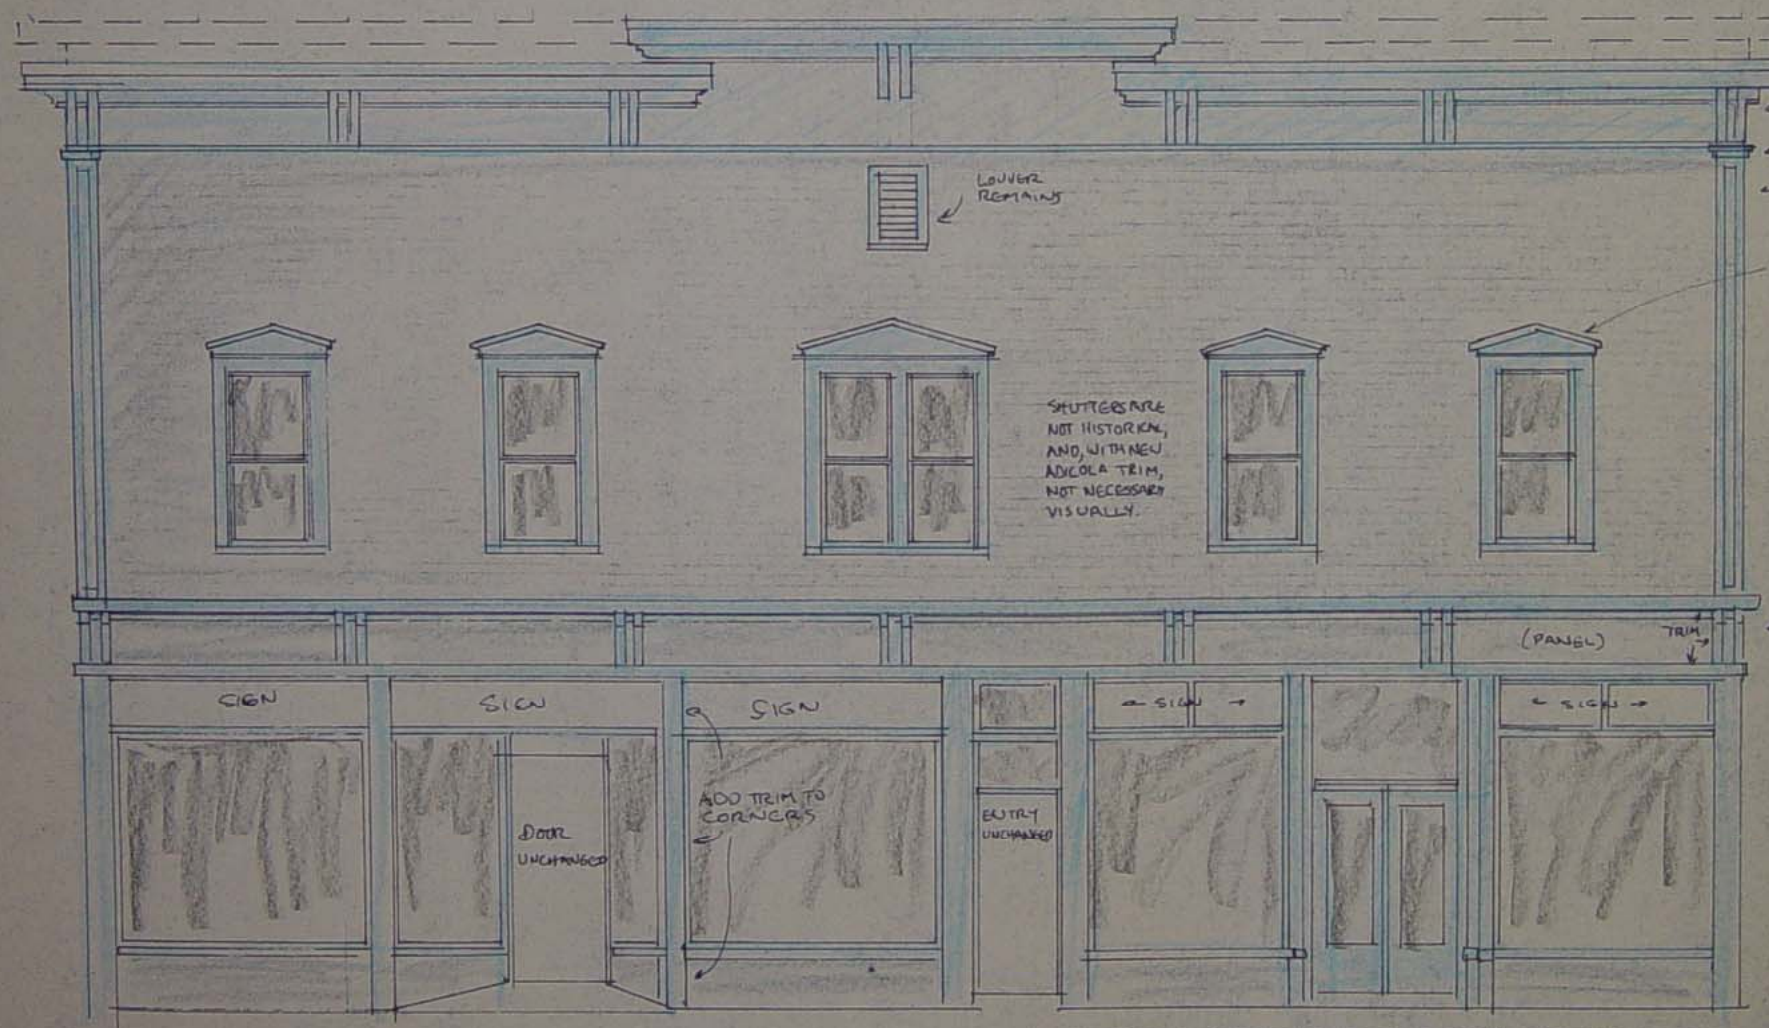

ORIGINAL CORNICE WAS STRAIGHT

ADD NEW UPPER TRIM WITH BRACKETS LIKE ONES BELOW

PILASTER CAP REMAINS

RESTORE PILASTER

WINDOWS ORIGINALLY HAD "ADICOLA" TRIM - IT WOULD BE BEST TO RESTORE THEM. EVIDENCE FOR SIZE & DETAILS MAY BE FOUND BY REMOVING SHINGLES OVER WINDOWS.

SHINGLES SHOULD BE REPLACED WITH STAINED WOOD CLAPBOARDS.

CORNICE IS ORIGINAL AND SHOULD BE KEPT UNCHANGED TRIM & PANEL SHOULD BE PAINTED DIFFERENT COLORS.

NOTE: THIS STOREFRONT IS ORIGINAL AND SHOULD BE KEPT UNCHANGED. SIGNS MAY BE MOUNTED OVER TRIM WHERE SHOWN, OR PAINTED ON BACK OF GLASS.

SCALE: 1/4" = 1'-0" ±
NOTE: ALL DIMENSIONS APPROXIMATE. CONFIRM AT SITE

PROPOSED REMODELING
KNIGHTS OF COLUMBUS HALL
WATER STREET, SKOWHEGAN

CHRISTO[illegible] ARCHITECT
38 CHESTNUT ST. CAMDEN, MAINE 04843 207-236-8213
5/17/83

6 8:25AM